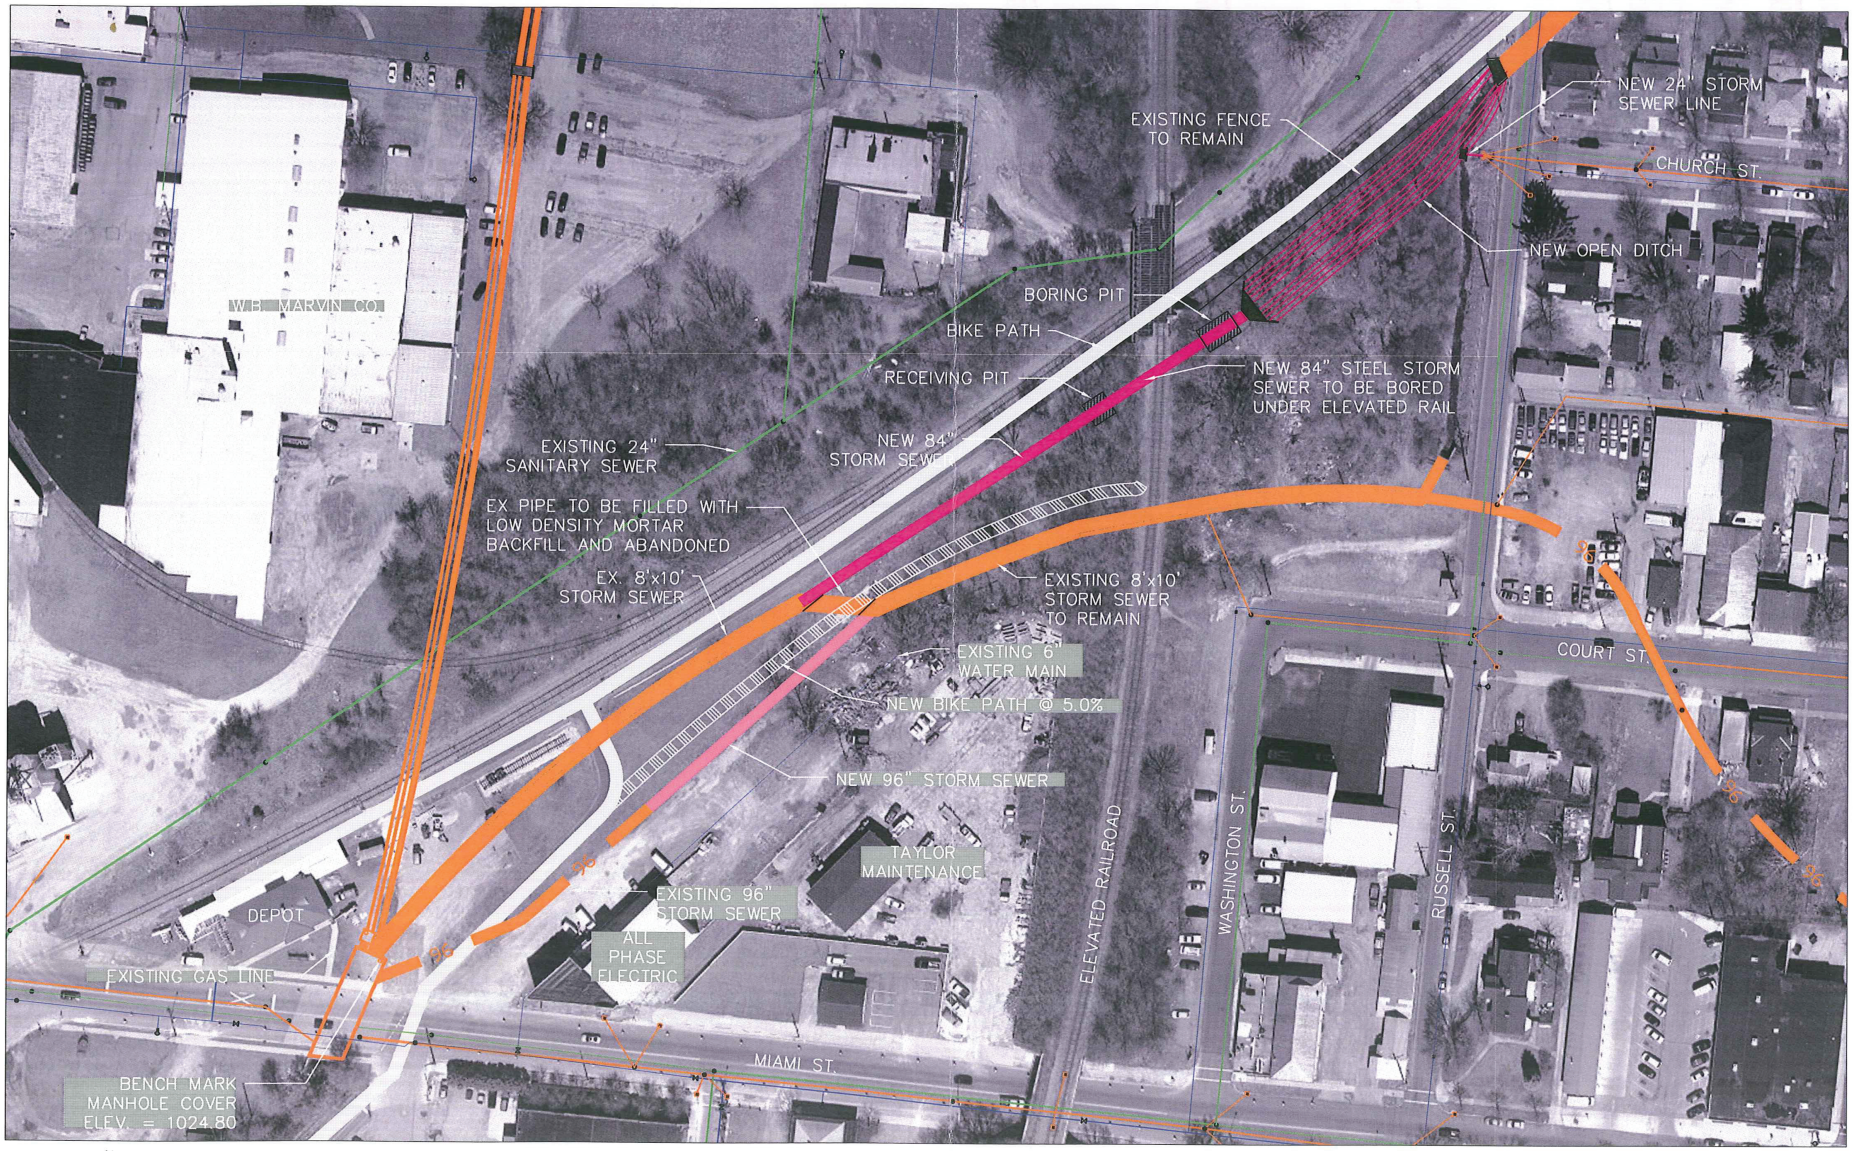

N
W E
S

PROJECT AREA MAP

1" = 100'

EXISTING WATER MAINS
EXISTING STORM SEWER
EXISTING SANITARY SEWER

CITY OF URBANA
DIVISION OF ENGINEERING
205 S. Main Street • Urbana, Ohio 43078
Fax: (937) 652-4306
Phone: (937) 652-4321

RUSSELL STREET/DUGAN DITCH IMPROVEMENTS

Michael L. Heintz, P.E., P.S.
CITY ENGINEER

PROJECT AREA MAP	Engineering/ Construction Projects/ Russell Street Storm		
DRWN BY: MLH	APPRVD BY: MLH	SCALE: 1" = 100'	ISSUE DATE 11-6-09	REVISION DATE 1-12-11

2