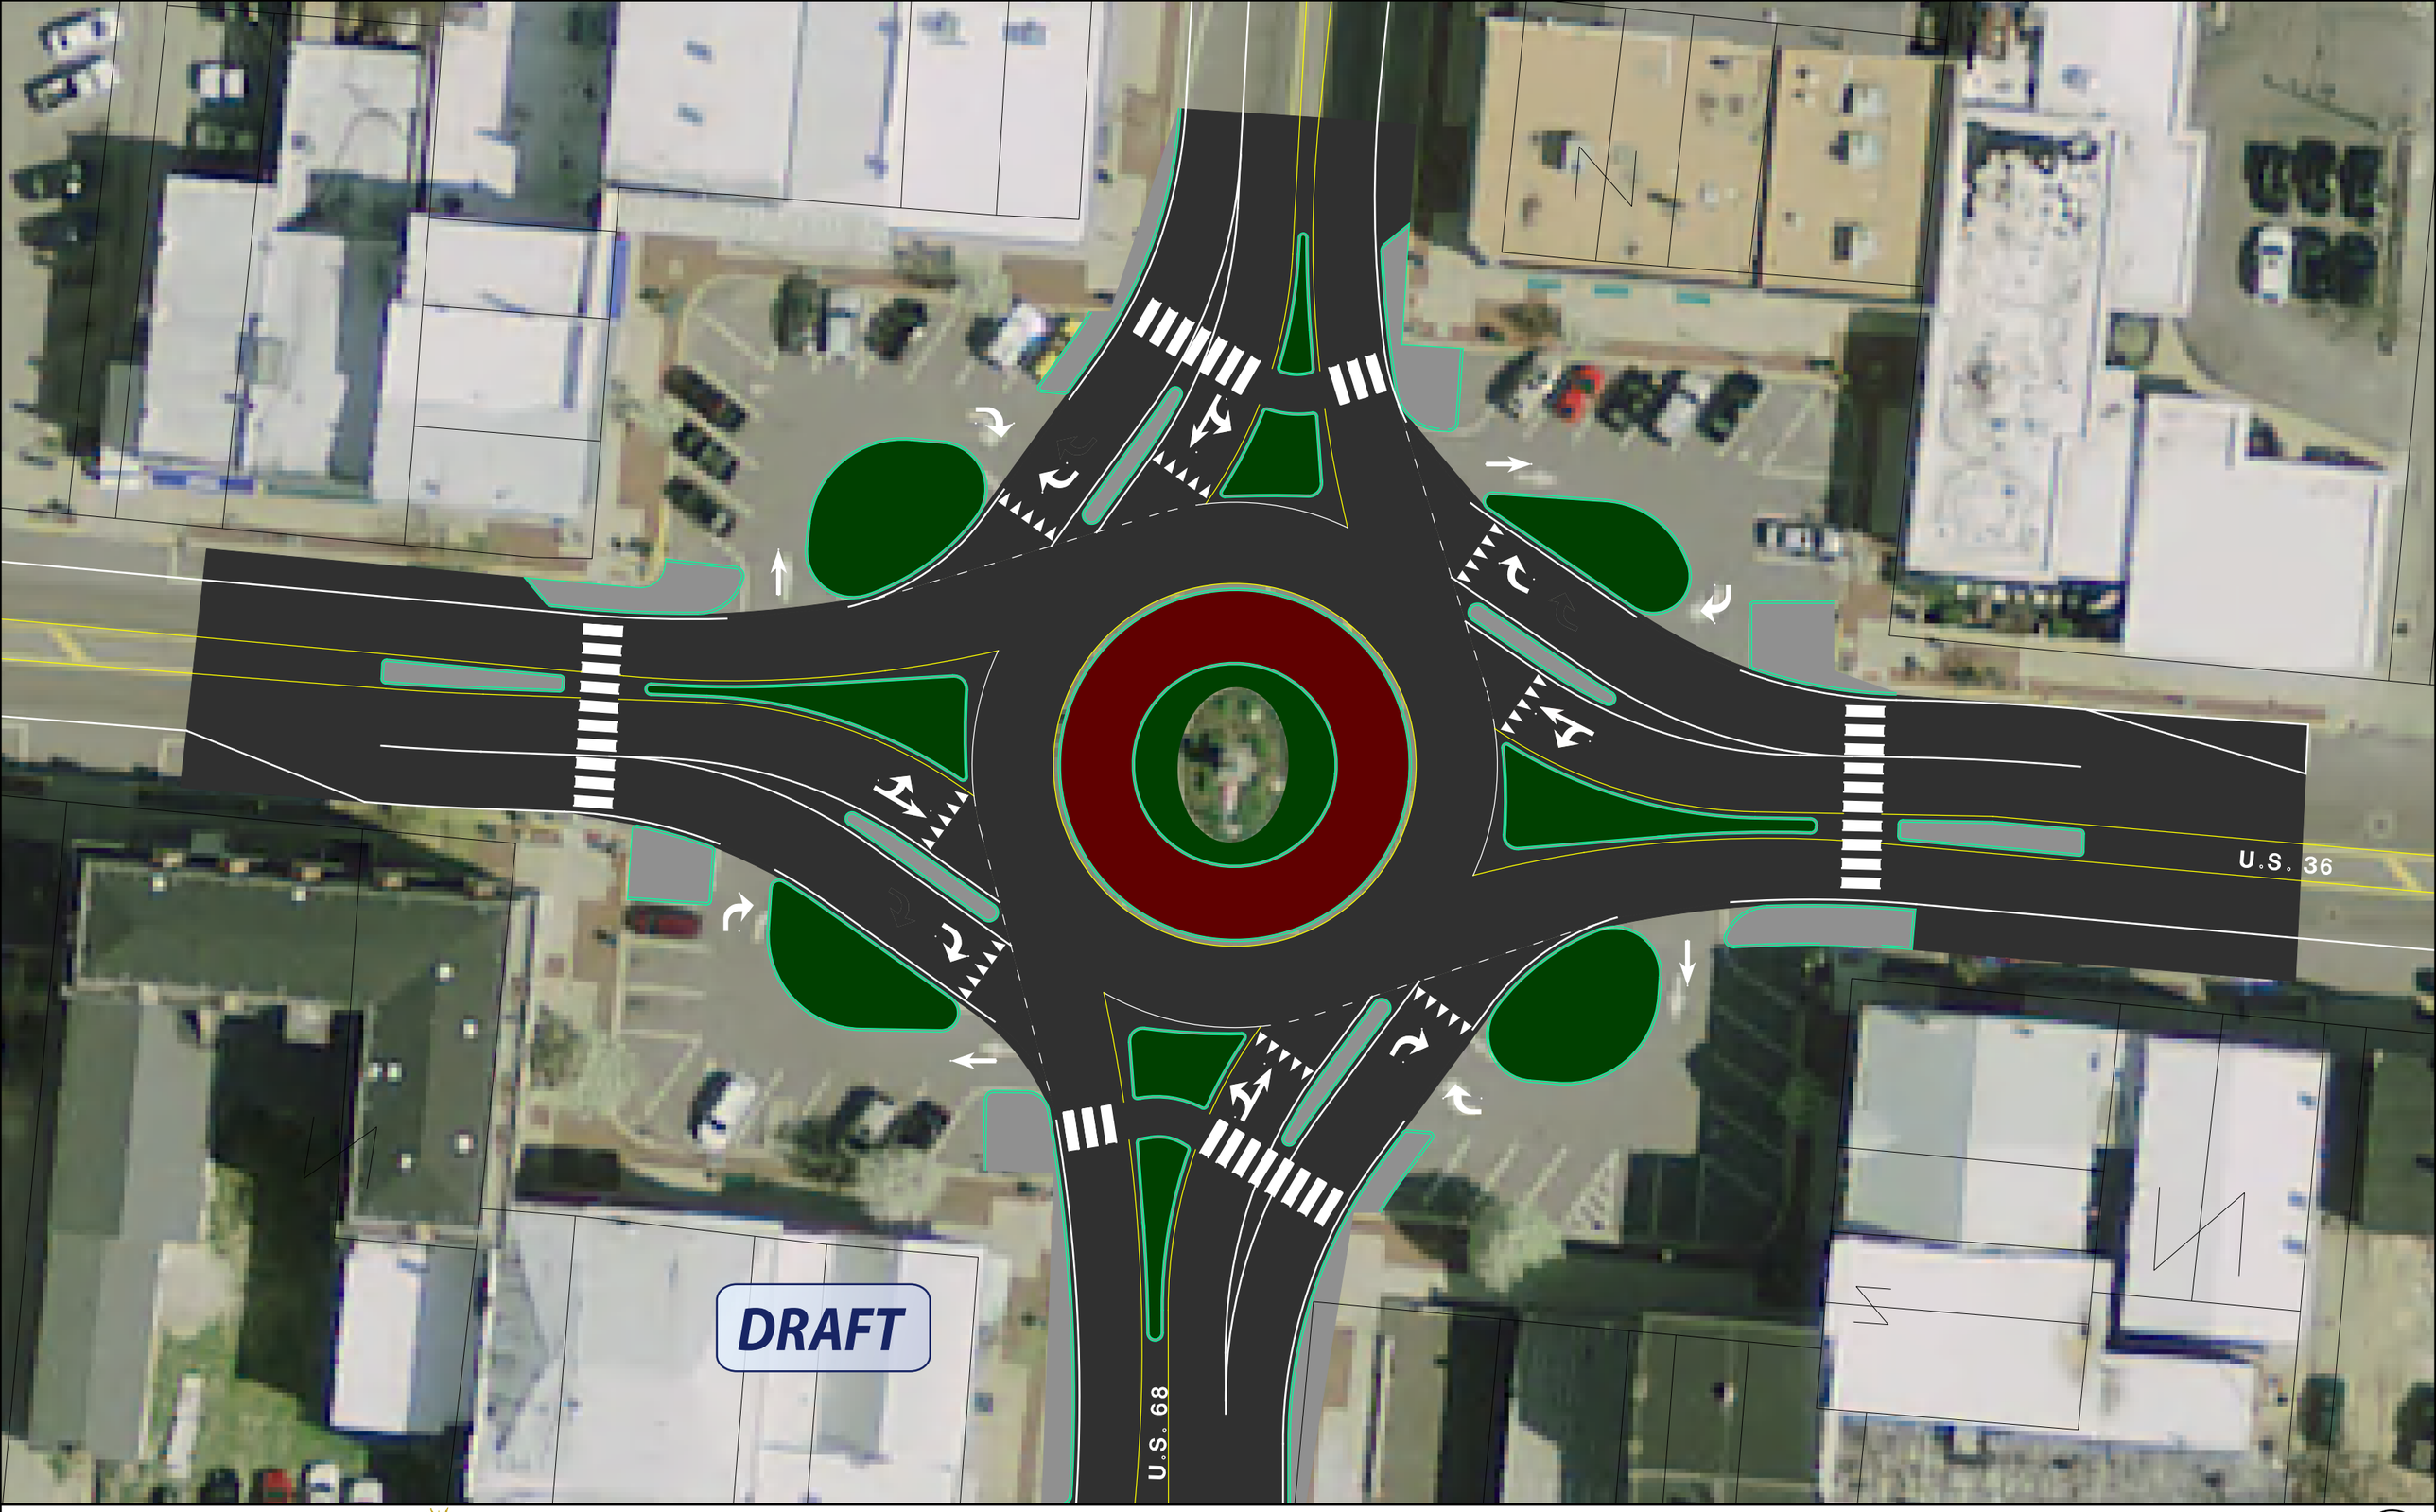

BURGESS & NIPLE

US 36/US 68 INTERSECTION IMPROVEMENTS

1/26/2016

0 10 20